2 A3.00 GIS SITE PLAN
Scale: 1/8" = 1'-0"

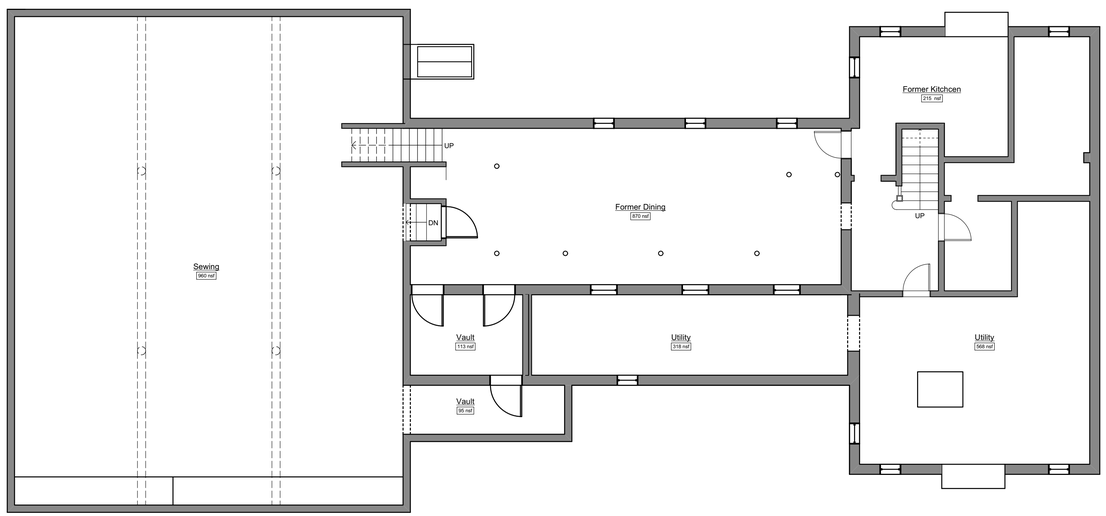

1 A3.00 BASEMENT FLOOR PLAN - EXISTING
Scale: 1/8" = 1'-0"

0 8 16 FT

AUSTIN DESIGN COOPERATIVE INC
architecture for enjoying life

167 Main St
Brattleboro VT 05301
802 451 5966

Town of CUMMINGTON

Community House

EC

15 FEB 2023

0 8 16 FT

Existing

A3.00

2022 © Austin Design Cooperative, Inc.

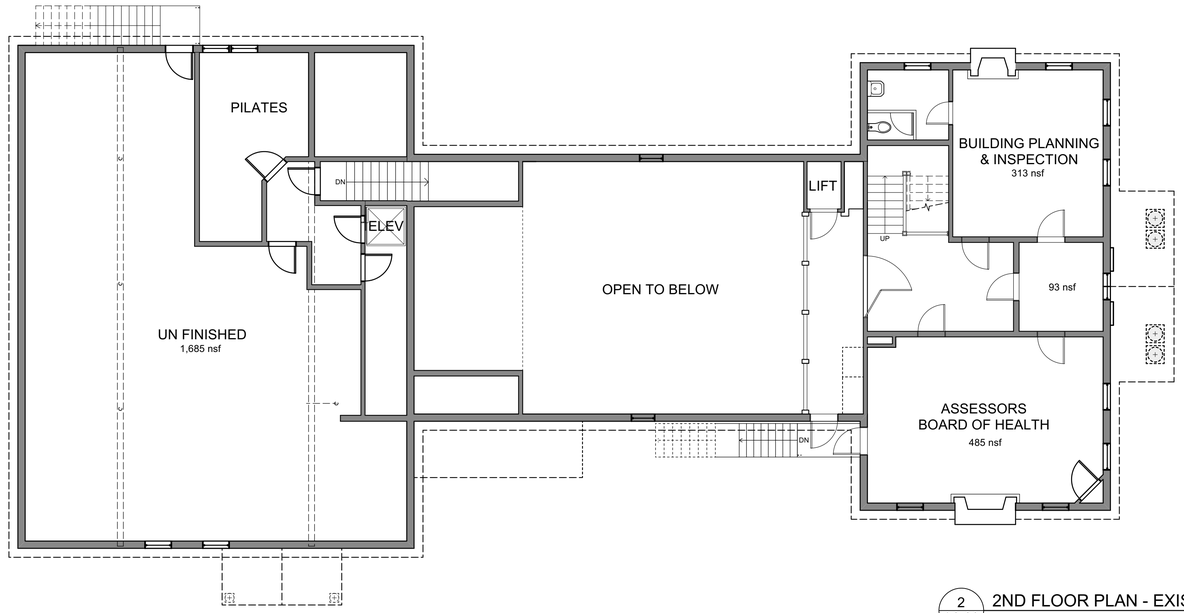

2 A3.20 2ND FLOOR PLAN - EXISTING

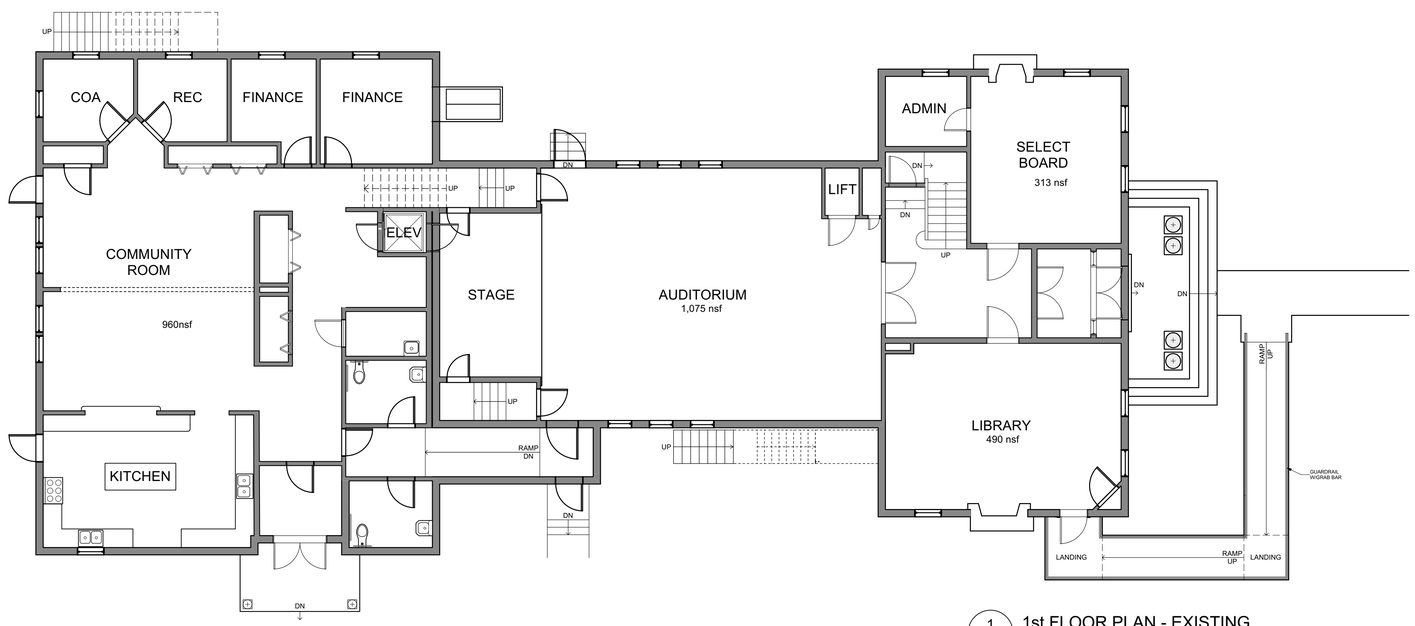

1 A3.10 1st FLOOR PLAN - EXISTING
Scale: 1/8" = 1'-0"

AUSTIN DESIGN COOPERATIVE INC
architecture for enjoying life
167 Main St
Brattleboro VT 05301
802 451 5966

Town of CUMMINGTON

Community House

EC

15 FEB 2023

0 8 16 FT

Existing

A3.10

2022 © Austin Design Cooperative, Inc.